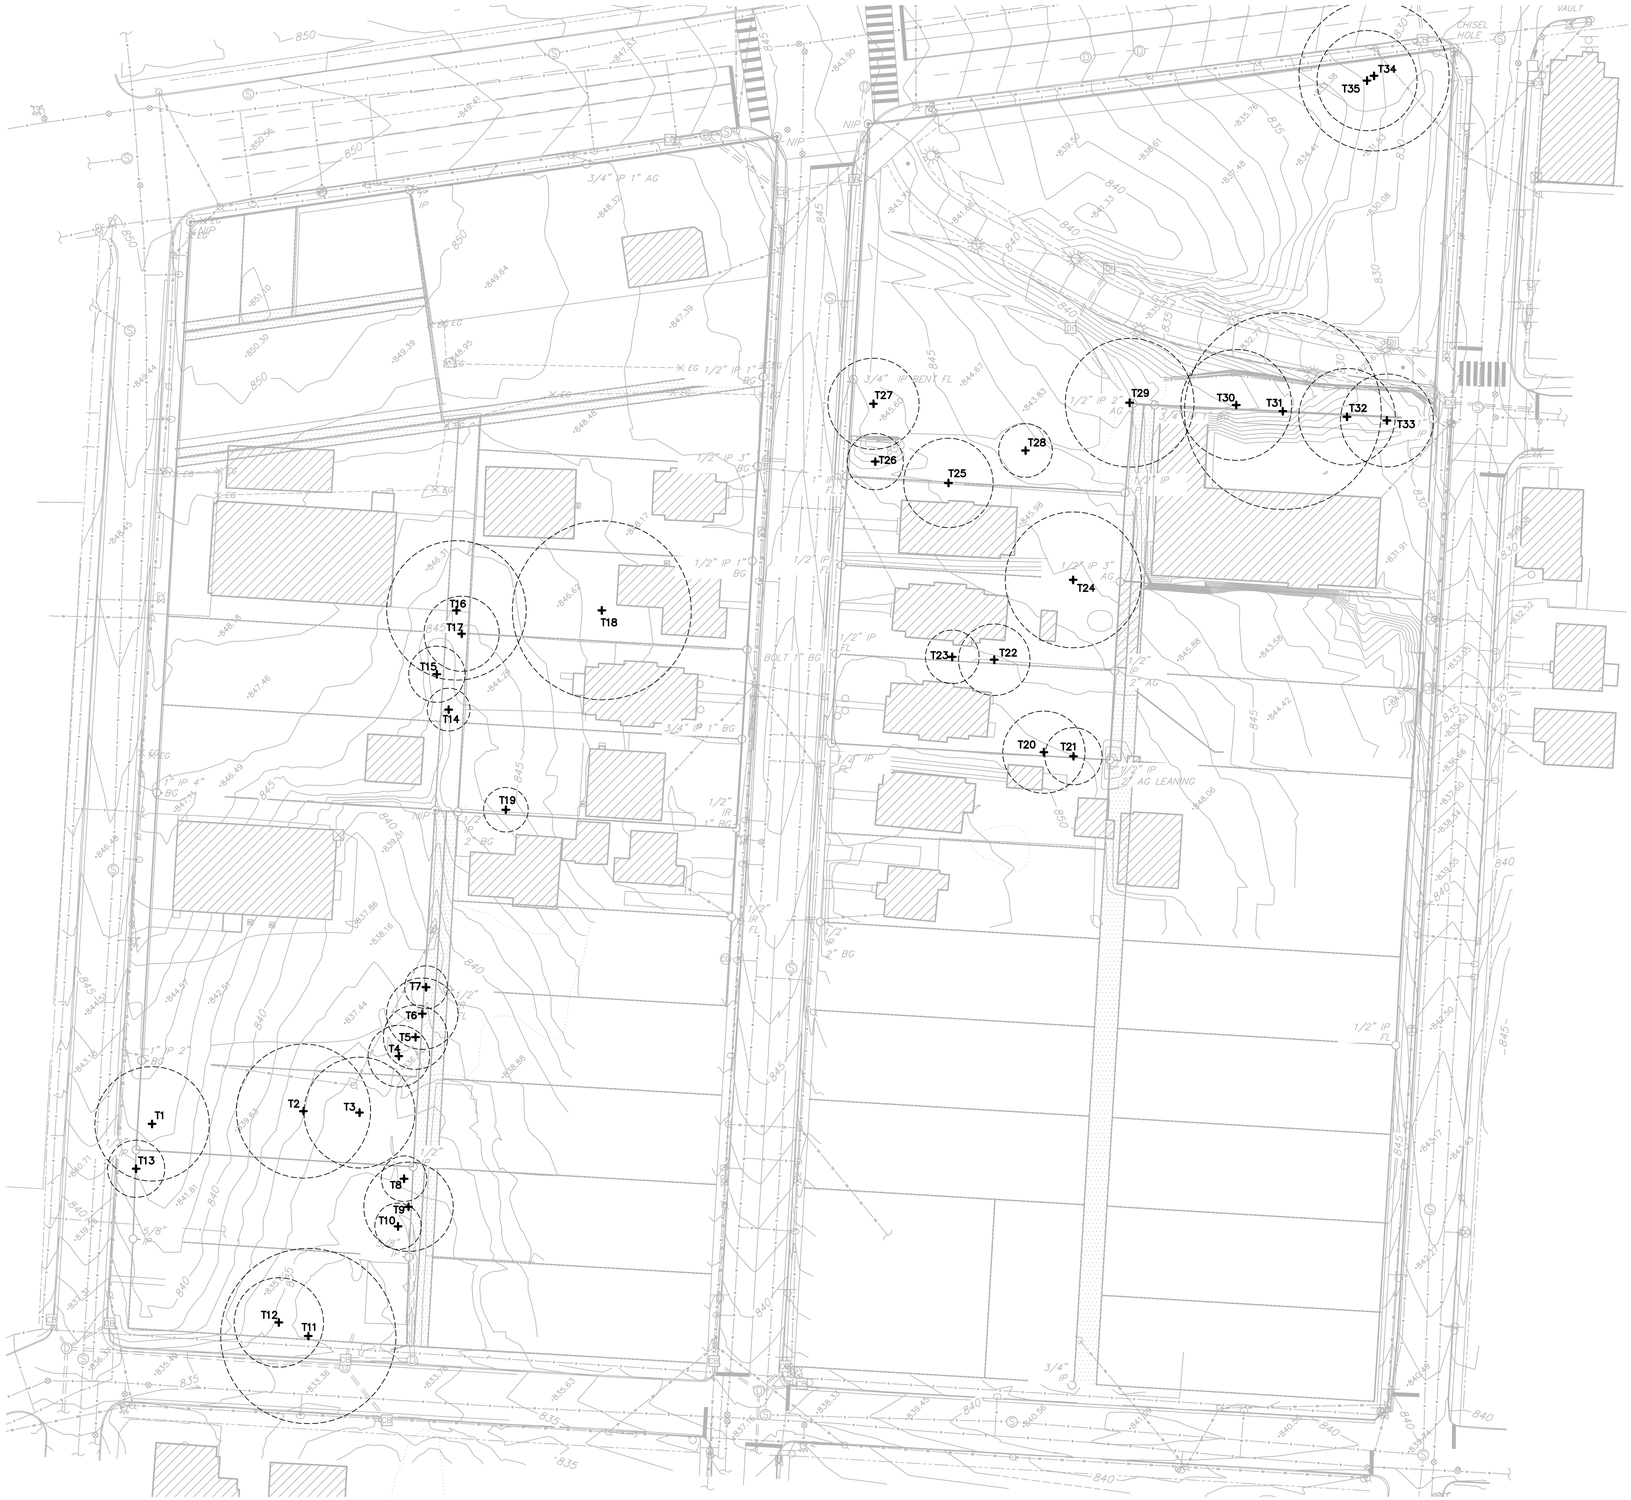

SIGNIFICANT TREE SCHEDULE

TREE NUMBER	DIAMETER, INCHES	SPECIES	GRADE	TREATMENT
1	32"	LOCUST	C	
2	50"	MAPLE	C	
3	31"	OSAGE ORANGE	D	
4	23"	MAPLE	D	
5	18"	ASH	D	
6	20"	LOCUST	C	
7	12"	LOCUST	C	
8	17"	MAPLE	C	
9	25"	SYCAMORE	D	
10	13"	LOCUST	C	
11	49"	WILLOW OAK	A–	
12	25"	PECAN	B–	
13	16"	ASH	B	
14	12"	LOCUST	C	
15	21"	MAPLE	D	
16	39"	PECAN	B–	
17	21"	PECAN	C	
18	50"	WILLOW OAK	B+	
19	10"	MAGNOLIA	B+	
20	23"	WALNUT	B	
21	16"	OSAGE ORANGE	D	
22	20"	CHERRY	C+	
23	15"	OSAGE ORANGE	D	
24	38"	WILLOW OAK	A	
25	20"	MAGNOLIA	C–	
26	21"	MAPLE	B–	
27	34"	MAPLE	B	
28	15"	ASH	A	
29	36"	OSAGE ORANGE	D	
30	31"	WILLOW OAK	C	
31	55"	WILLOW OAK	C	
32	27"	WILLOW OAK	C	
33	26"	WILLOW OAK	C	
34	42"	RED OAK	C	
35	28"	RED OAK	D	

TREE TREATMENT KEY

A	TREE PRUNING OPERATION
B	FERTILIZATION OPERATION
C	ROOT PRUNE TRENCHING OPERATION
D	NATURAL RESOURCE PROTECTION FENCING
E	INSECTICIDE, SEE SPECS.
F	CLEARING OPERATION
G	TREE AERATION SYSTEM
H	10" CURB & GUTTER, SEE DETAIL
J	SURFACE DRAINS
K	RETAINING WALLS
L	SUB–SURFACE DRAINS
M	DEMOLITION PROCEDURES, SEE DEMO PLANS
X	TREE REMOVALS, REMOVE STUMP
Y	TREE REMOVALS, GRIND STUMP

NORTH

SCALE IN FEET

40' 0 40' 80' 120'

THIS DOCUMENT, TOGETHER WITH THE CONCEPTS AND DESIGNS PRESENTED HEREIN, AS AN INSTRUMENT OF SERVICE, IS INTENDED ONLY FOR THE SPECIFIC PURPOSE AND CLIENT FOR WHICH IT WAS PREPARED. REUSE OF AND IMPROPER RELIANCE ON THIS DOCUMENT WITHOUT WRITTEN AUTHORIZATION AND ADAPTATION BY STEVE CLARK & ASSOCIATES, INC. SHALL BE WITHOUT LIABILITY TO STEVE CLARK & ASSOCIATES, INC.
© STEVE CLARK & ASSOCIATES, INC. 2015

SC&A
810 Dominican Drive
Nashville, TN 37228
Phone: 615.469.0943
Fax 615.469.0944
www.sca-nr.com
Planners
Civil Engineers
Landscape Architects
Urban Foresters
©SC&A 2015

No.	Revision	Date
1		
2		
3		
4		
5		
6		

Designed by: MSJ
Drawn by: MSJ
Checked by: KSW
Approved by: KSW
Scale: AS NOTED
Date: 02/24/16

NATURAL RESOURCE SITE PLAN

UNCG SPARTAN VILLAGE PHASE 2
GREENSBORO, NC

Sheet No.
NR1